merchandising diagram

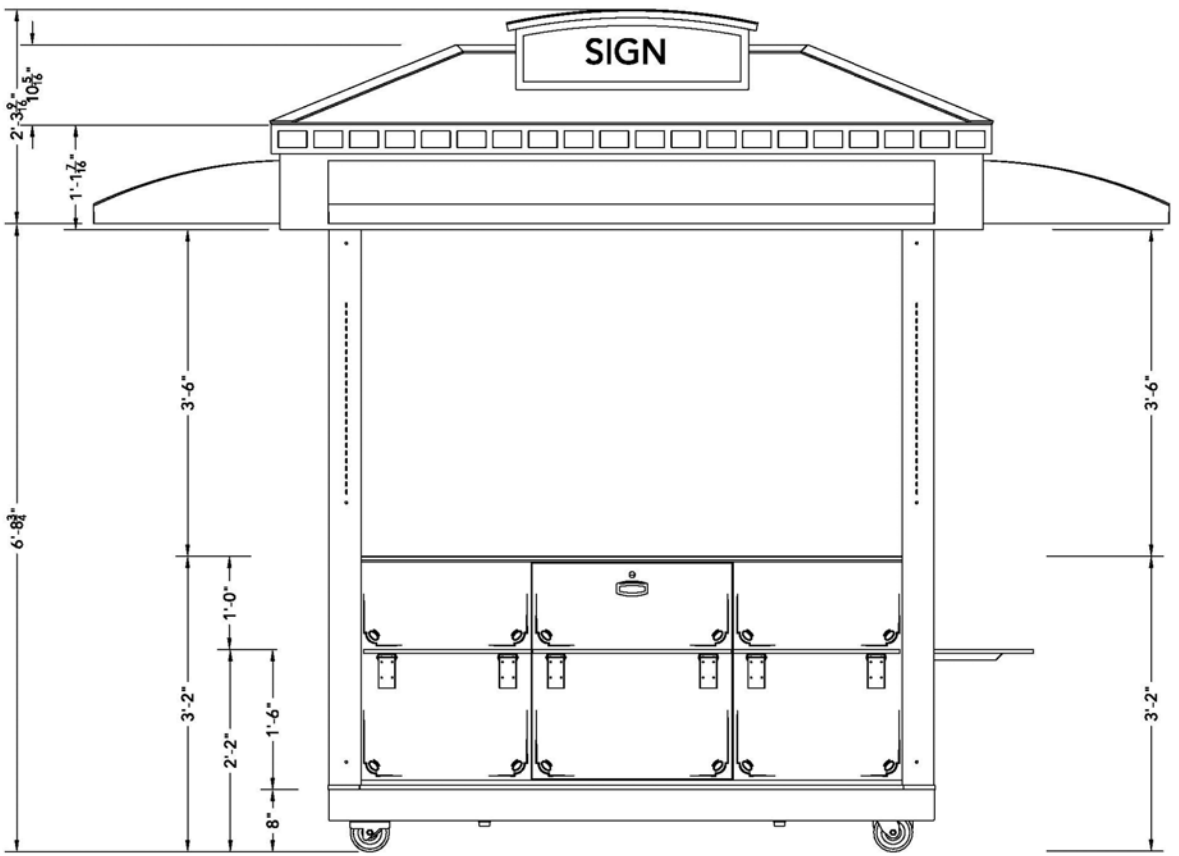

ELEV.	ELEVATION-SIDE FRONT
1	SCALE: 3/4"=1'-0"

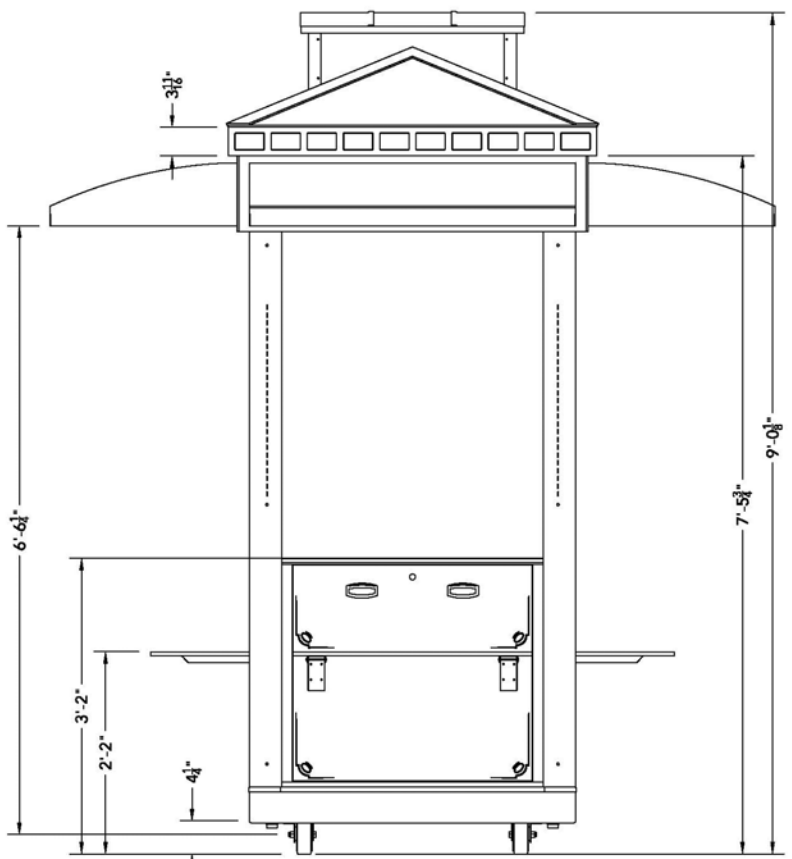

ELEV.	ELEVATION-STORAGE END
4	SCALE: 3/4"=1'-0"

STAK DESIGN

CLIENT: MACERICH		JOB NUMBER: re7.3037	DATE: 02.22.2007
		CODE TYPE: Modular STAK Step	
JOB NAME: SANTAN VILLAGE		QTY:	
JOB DESCRIPTION: 2007 EXTERIOR		DRAWING FILE: 2007Exterior_01.dwg	
		SHEET: 1 OF 2	PLOT SCALE: 1:1
DESIGNER: D>GLOEGE	PROJECT ENGINEER: J.MOELLER	PROJECT MANAGER: D.ARIENT	FACILITY: STAK DESIGN INC. 1540 LUNA ROAD CARROLLTON, TX 75006
CLOSING:	LIVERPOOL:	This drawing, and the information contained herein, is the property of STAK Design INC. It may not be reproduced or copied in whole or in part. Any unauthorized use on any other project may be subject to penalty by law.	
DATE:	DATE:		PHONE: 972.323.0100 FAX: 972.323.0126
			WEB: WWW.STAKDESIGN.COM

FILE NAME:T:\Construction\Construction 2007\M\Macerich\SanTan Village\re7.3037\Design\2D Cad\RMI\2007Exterior_01.dwg

merchandising diagram

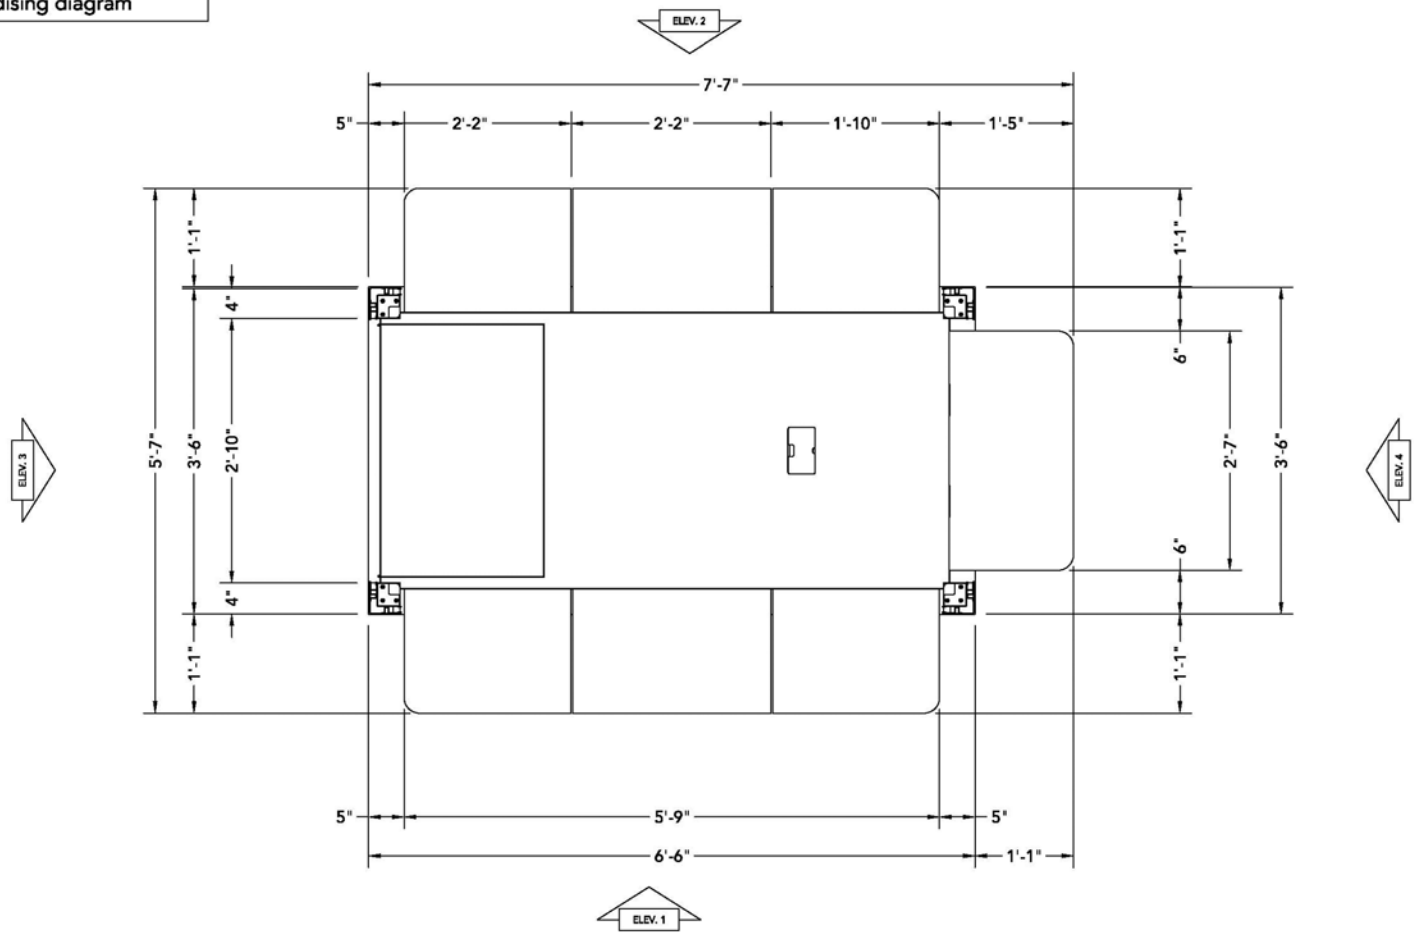

PLAN	PLAN AT COUNTER
1	SCALE: 3/4"=1'-0"

STAK DESIGN

CLIENT: MACERICH		JOB NUMBER: RE7.3037	DATE: 02.22.2007
		WORK TYPE: Modular STAK Step	
JOB NAME: SANTAN VILLAGE		QTY:	
JOB DESCRIPTION: 2007 EXTERIOR		DRAWING FILE: 2007Exterior_01.dwg	
		SHEET: 1 OF 2	PLOT SCALE: 1:1
DESIGNER: D.GLOEGE	PROJECT ENGINEER: J.MOELLER	PROJECT MANAGER: D.ARIENT	FACILITY: STAK DESIGN INC. 1540 LUNA ROAD CARROLLTON, TX 75006
G.CONN:	L.HUBBOWN:	This drawing, and the information contained herein, is the property of STAK Design INC. It may not be reproduced or copied in whole or in part. Any unauthorized use on any other project may be subject to penalty by law.	
DATE:	DATE:		PHONE: 972.323.0100 FAX: 972.323.0126
			WEB: WWW.STAKDESIGN.COM

FILE NAME:T:\Construction\Construction 2007\M\Macerich\SanTan Village\re7.3037\Design\2D Cad\(RMS)\2007Exterior_01.dwg