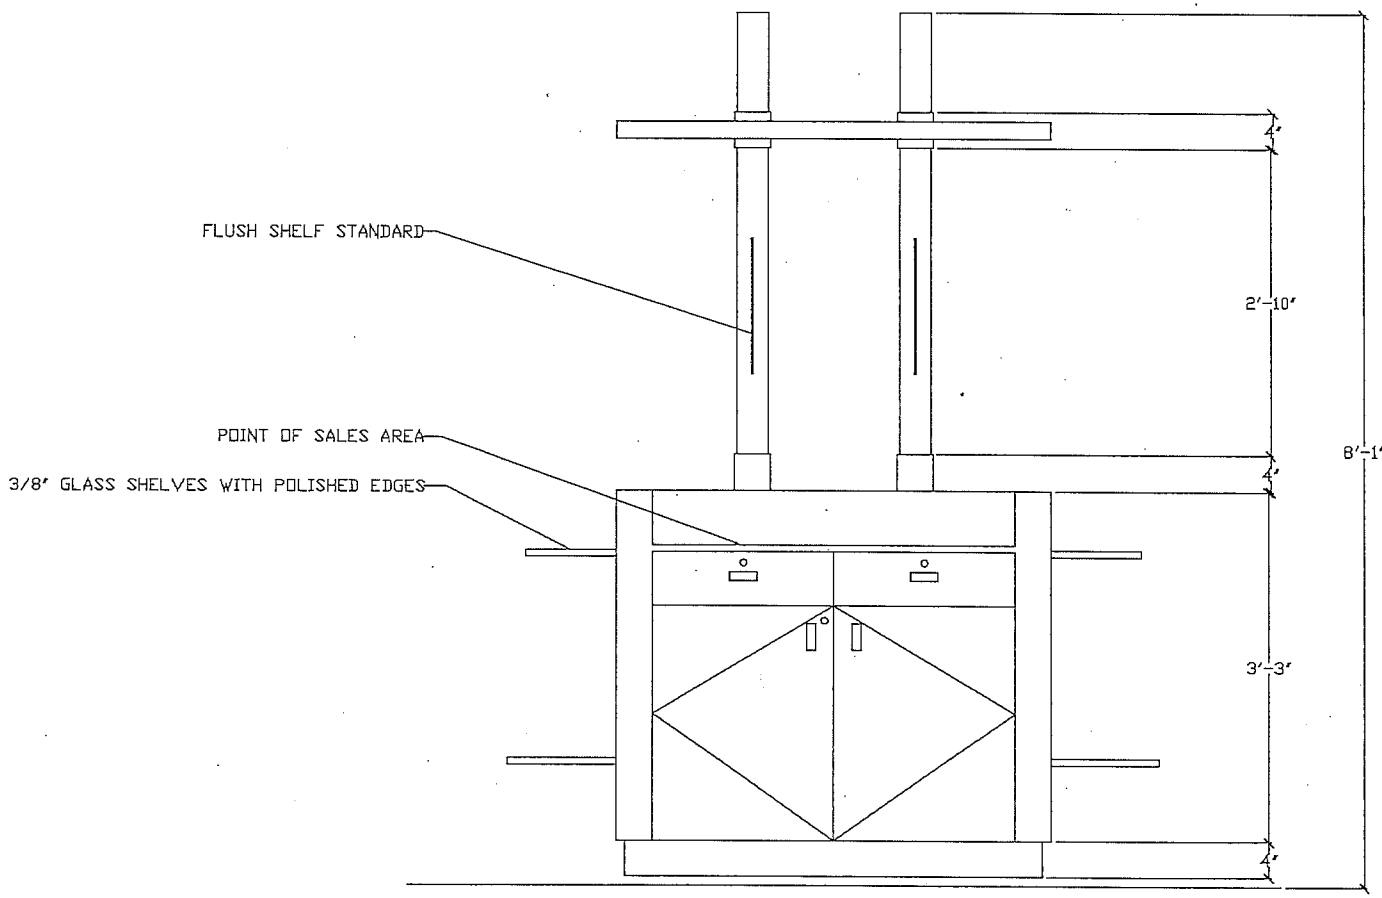

SIDE ELEVATION

VERIFY ALL DIMENSIONS WITH SITE SURVEY

THIS DRAWING CONTAINS CONFIDENTIAL, PROPRIETARY DESIGN INFORMATION EXCLUSIVELY BY THE ELITE GROUP LLC. ALL DESIGN, MANUFACTURING, SALE RIGHTS, REPRODUCTION, & USE INCLUDING THE SAME ARE EXPRESSLY RESERVED.

REVISIONS

NO.	DESCRIPTION	BY	DATE

The Elite Group LLC
5651 Dolly Avenue
Buena Park, Ca 90621

Scale: N.T.S.

Drawn By: Date:

Checked By: Date:

SPACE NUMBER:

Title:
MACERICH RMU
CHANDLER FASHION CENTER
MACERICH COMPANY

CAD Drawing File: REV.

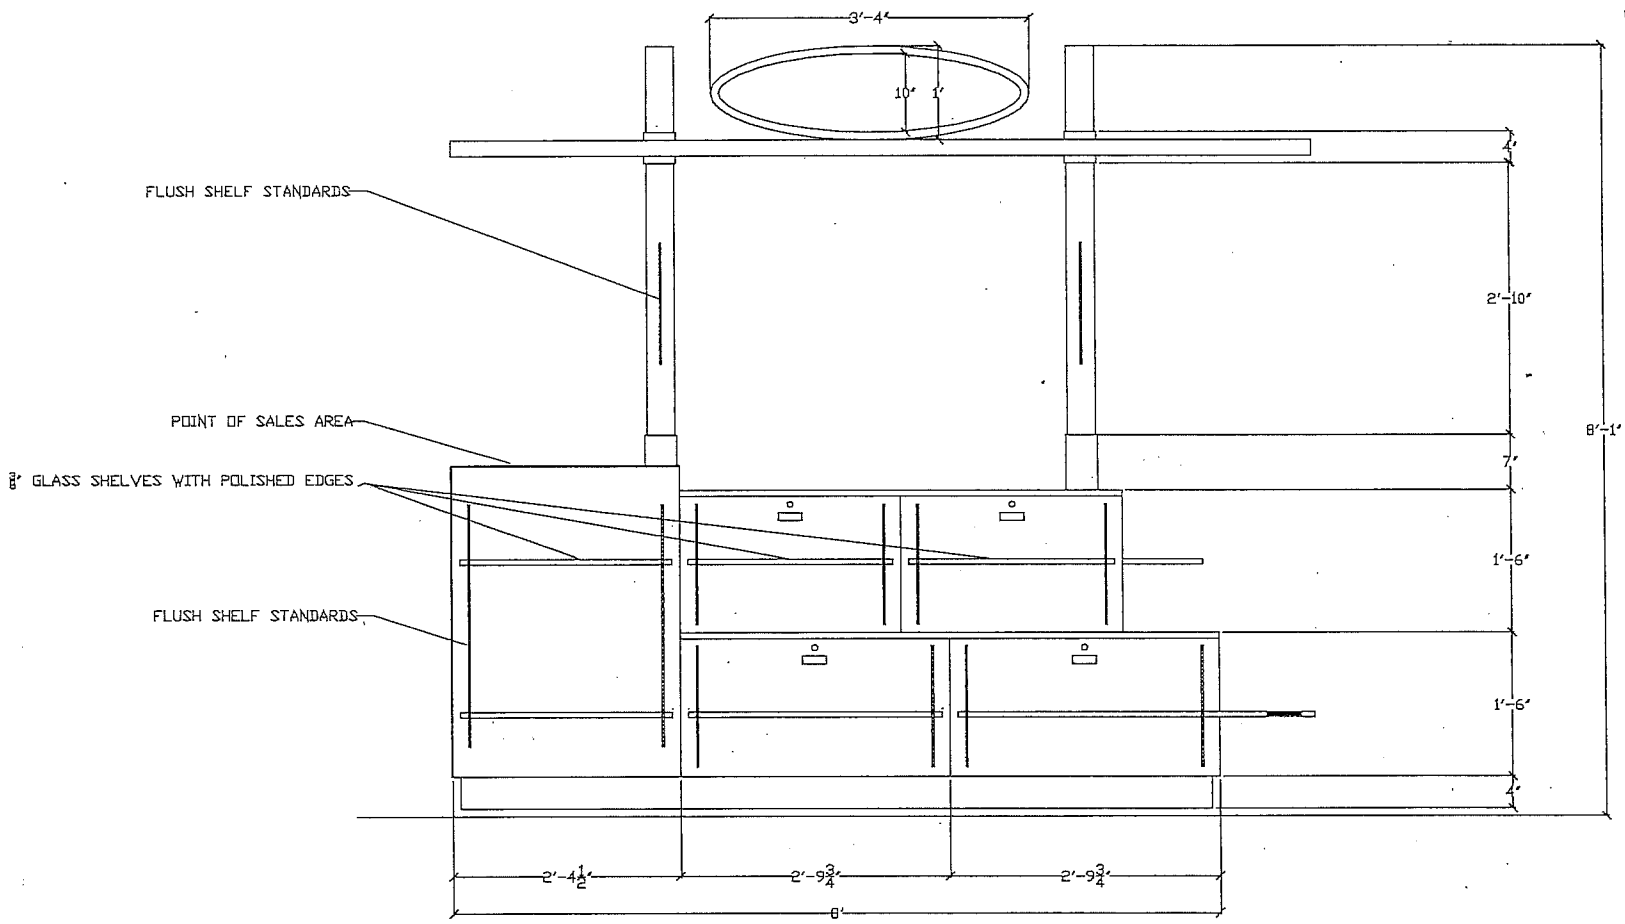

FRONT ELEVATION

VERIFY ALL DIMENSIONS WITH SITE SURVEY

THIS DRAWING CONTAINS CONFIDENTIAL, PROPRIETARY DESIGN INFORMATION EXHIBITED BY THE ELITE GROUP L.L.C. ALL DESIGN, MANUFACTURING, SALE RIGHTS, REPRODUCTION, & USE REGARDING THE BASIC ARE EXPRESSLY RESERVED.

REVISIONS

#	DESCRIPTION	BY/DATE

The Elite Group LLC
5651 Dolly Avenue
Buena Park, Ca 90621

Scale: N.T.S.
Drawn By: Date:
Checked By: Date:
SPACE NUMBER:

Title:
MACERICH RMU
CHANDLER FASHION CENTER
MACERICH COMPANY

CAD Drawing File: REV.

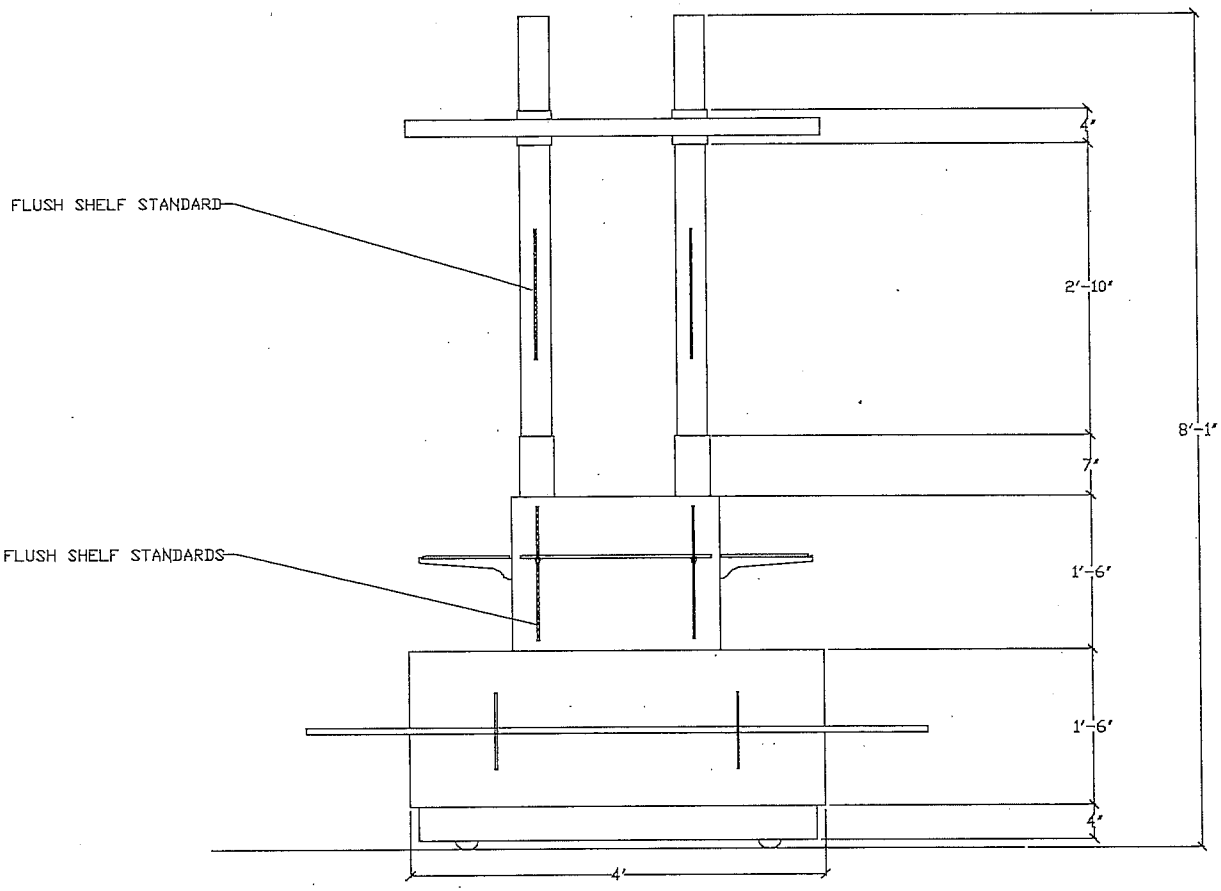

SIDE ELEVATION

VERIFY ALL DIMENSIONS WITH SITE SURVEY

THIS DRAWING CONTAINS CONFIDENTIAL, PROPRIETARY DESIGN INFORMATION ORIGINATED BY THE ELITE GROUP LLC. ALL DESIGN, MANUFACTURING, SALE RIGHTS, REPRODUCTION, & USE REGARDING THE SAME ARE EXPRESSLY RESERVED.

REVISIONS

	DESCRIPTION	BY	DATE
1			

The Elite Group LLC
5651 Dolly Avenue
Buena Park, Ca 90621

Scale: N.T.S.

Drawn By: Date:

Checked By: Date:

SPACE NUMBER:

Title:
MACERICH RMU
CHANDLER FASHION CENTER
MACERICH COMPANY

CAD Drawing File: REV.

HAMPTON BAY OVERHEAD TRACK
LIGHTING BLACK FINISH (16 LIGHTS TOTAL)

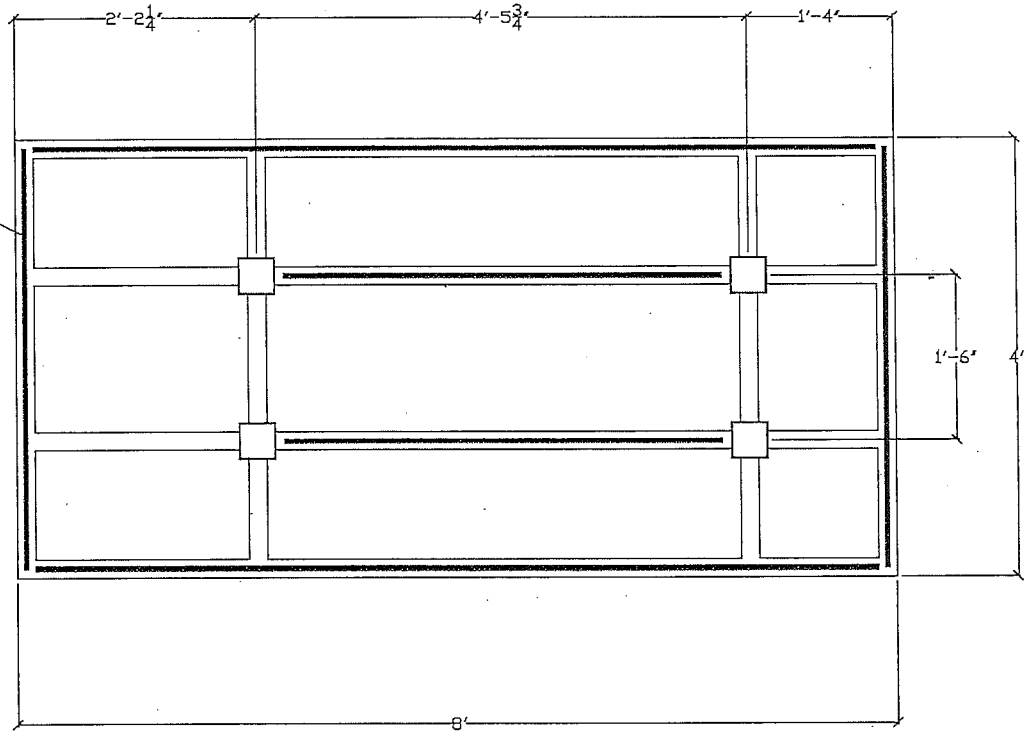

ROOF PLAN VIEW

VERIFY ALL DIMENSIONS WITH SITE SURVEY

THIS DRAWING CONTAINS CONFIDENTIAL PROPRIETARY DESIGN INFORMATION ORIGINATED BY THE ELITE GROUP LLC. ALL RIGHTS, MANUFACTURING, SALE RIGHTS, REPRODUCTION, & USE REGARDING THE SAME ARE EXPRESSLY RESERVED.

REVISIONS

NO.	DESCRIPTION	SCALE	DATE

The Elite Group LLC
5651 Dolly Avenue
Buena Park, Ca 90621

Scale: N.T.S.

Drawn By: Date:

Checked By: Date:

SPACE NUMBER:

Title:
MACERICH RMU
CHANDLER FASHION CENTER
MACERICH COMPANY

CAD Drawing File: REV.